Foreseen as part of NA-CONS

Motivation of this second door?
Location to be defined as per installation
of TCC8 crane control cubicles in the access tunnel

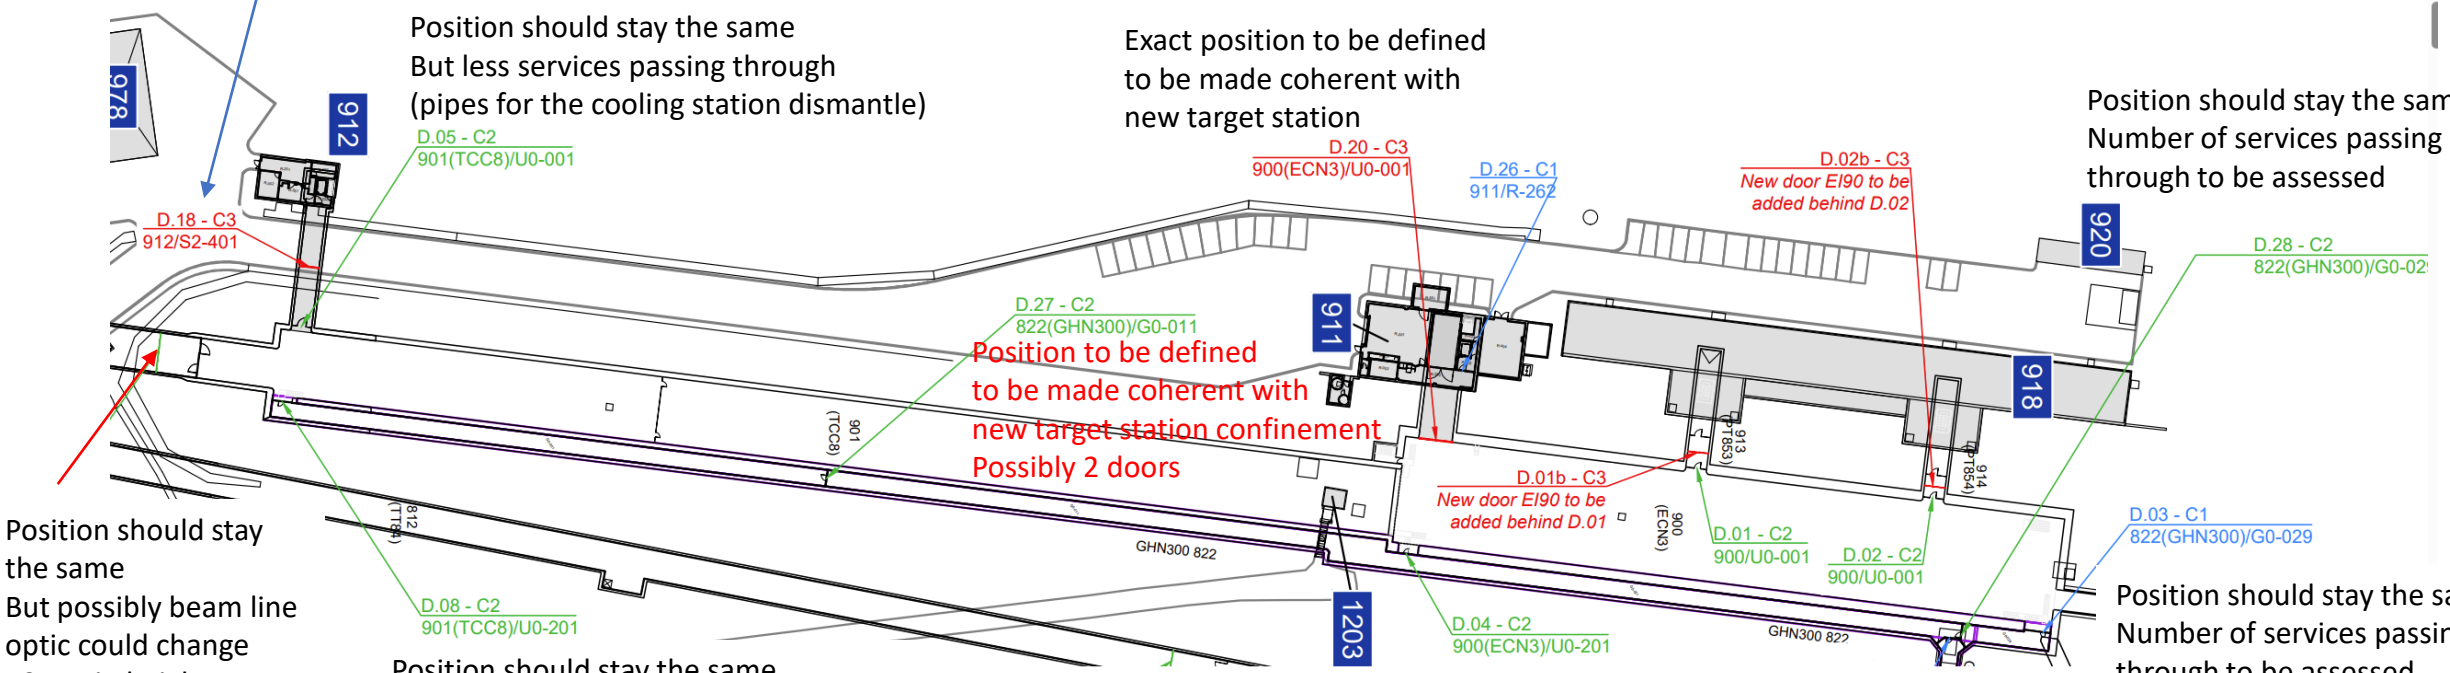

Position should stay the same
But possibly beam line optic could change +0,5m in height

Position should stay the same
But less services passing through
(pipes for the cooling station dismantle)

Exact position to be defined
to be made coherent with
new target station

Position should stay the same
Number of services passing through to be assessed

Position should stay the same
Number of services passing through to be assessed

Position should stay the same
Number of services passing through to be assessed