FIRST FLOOR PLAN _ 1/200

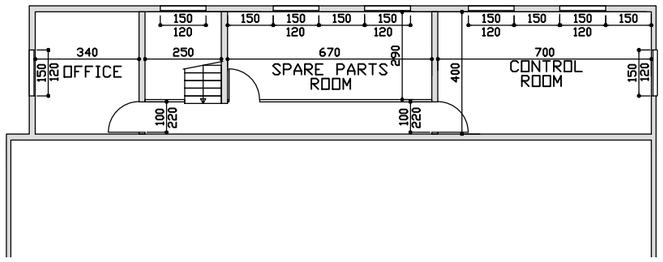

SECTION A-A _ 1/200

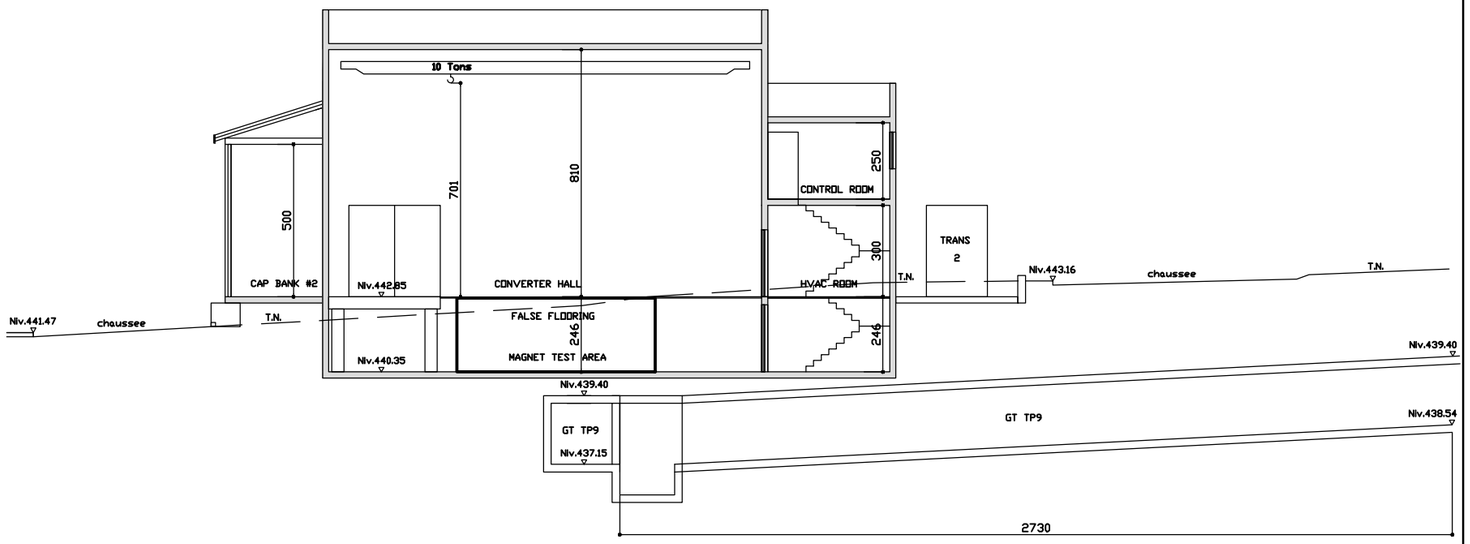

GROUND FLOOR PLAN _ 1/200

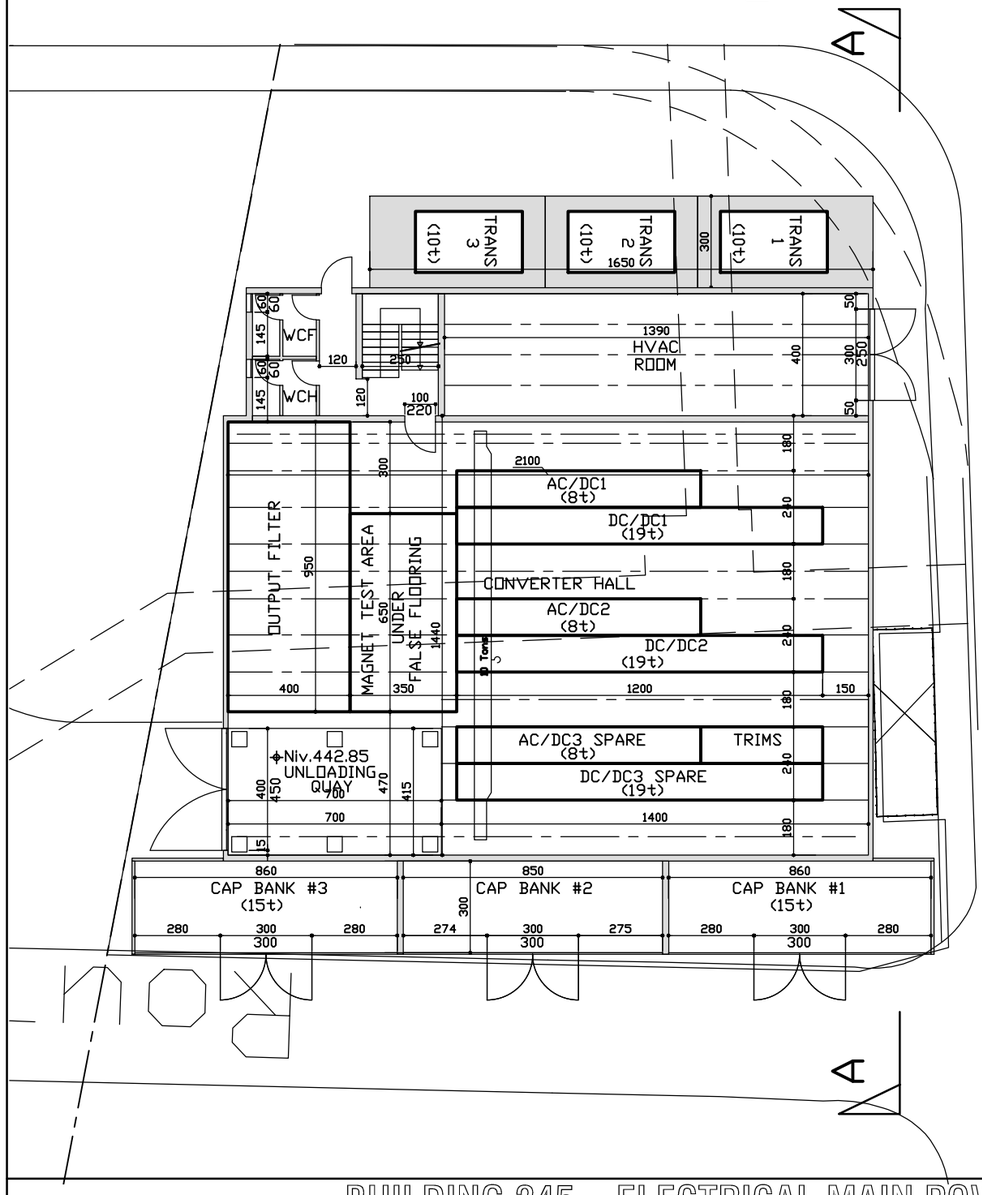

LAYOUT VIEW _ 1/500

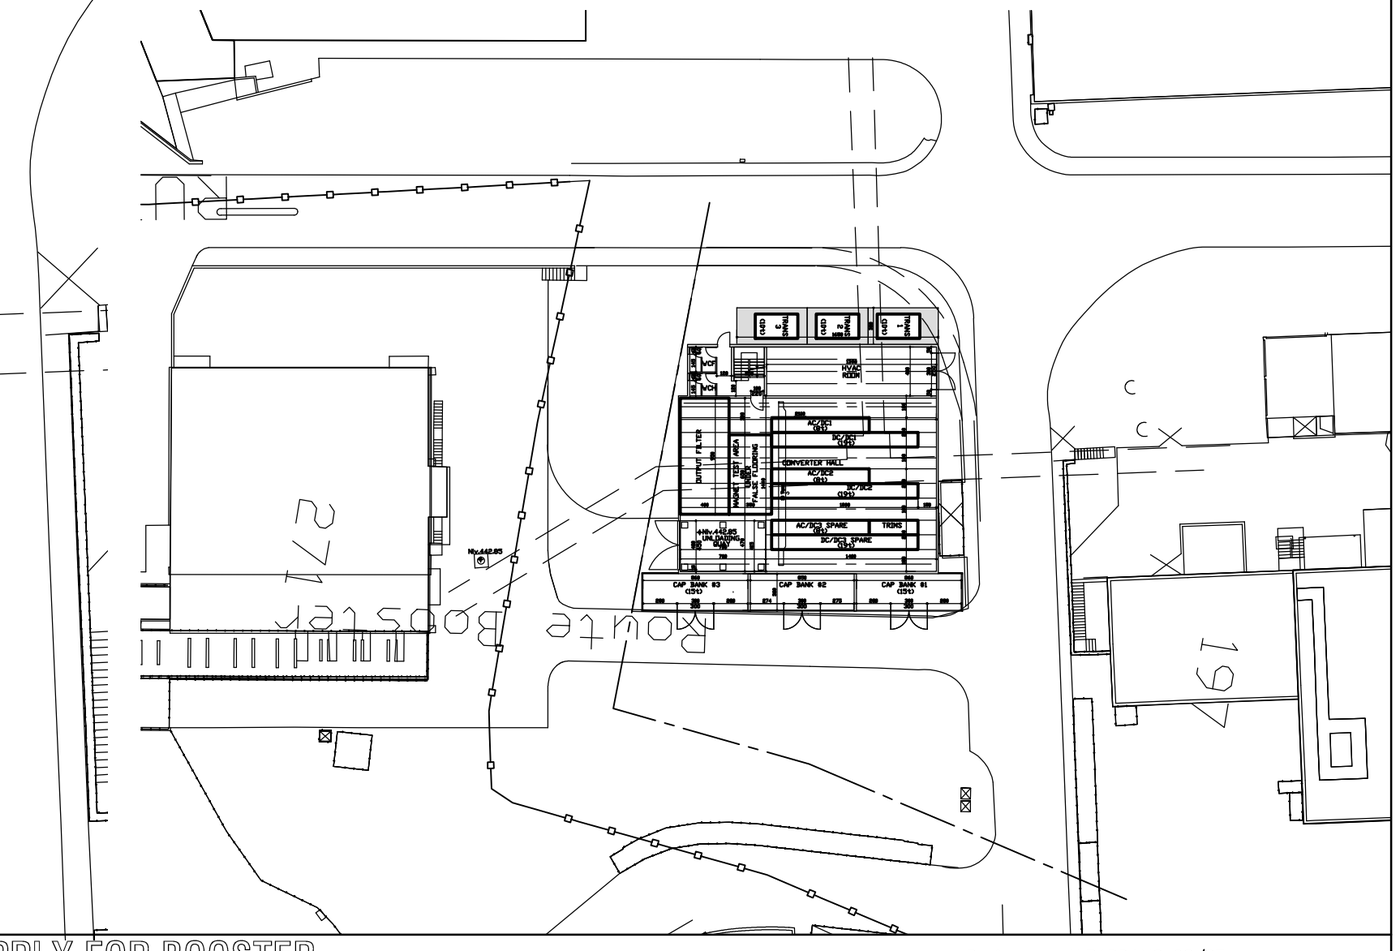

BUILDING 245 _ELECTRICAL MAIN POWER SUPPLY FOR BOOSTER
PRELIMINARY CONSTRUCTION PROJECT

Designer : N.BADDAMS GS/SE

SCALE : 1/200,1/100ET1/500(A3_FORMAT) DATE : 10-FEB-2012