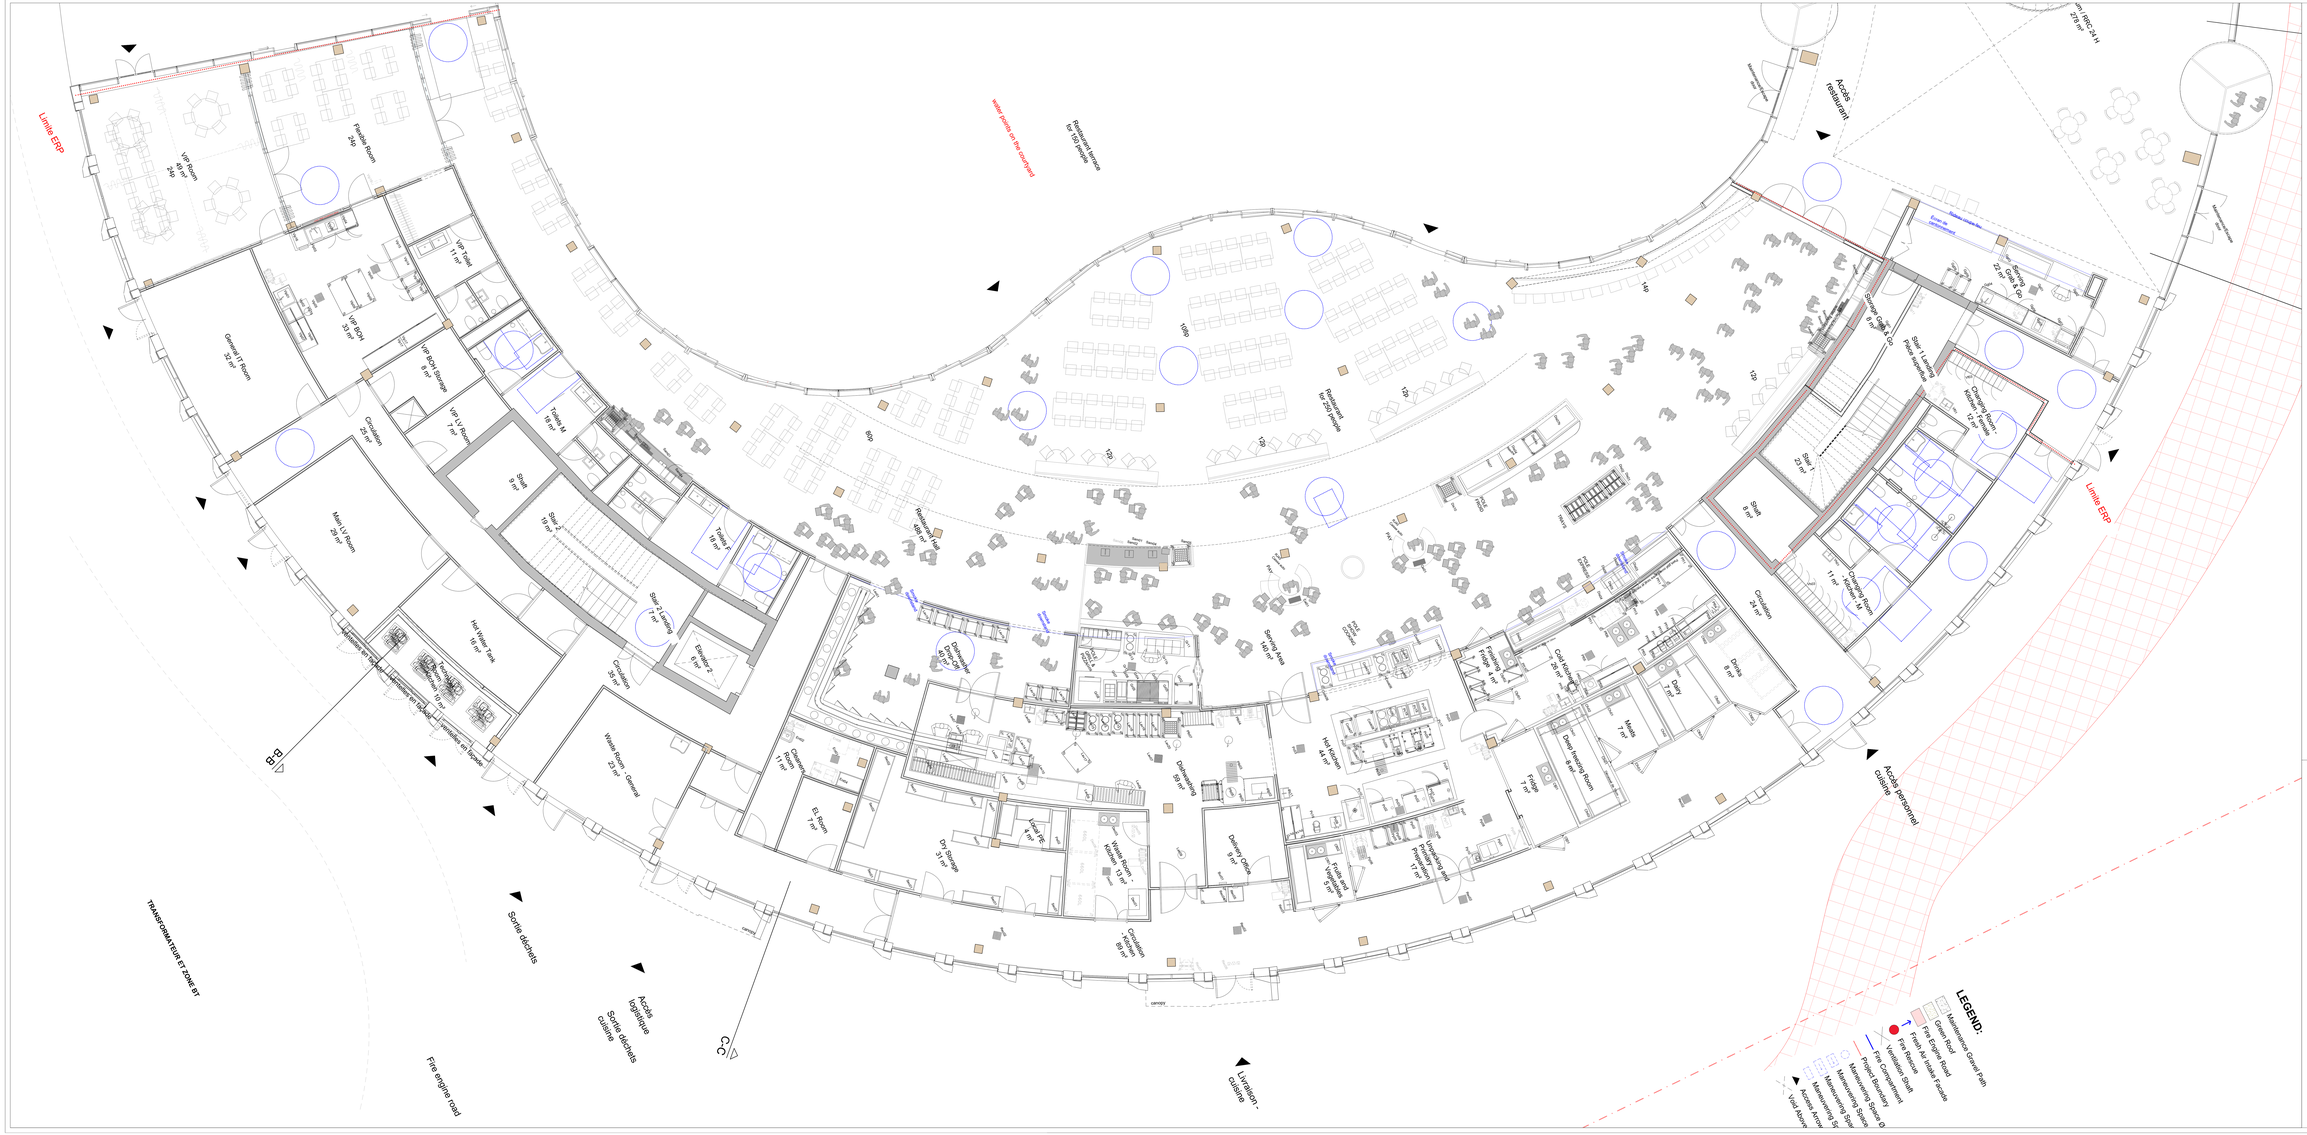
Limite ERP
VIP Room 40 m² 240
VIP BOH 33 m²
VIP BOH Storage 10 m²
VIP LV Room 17 m²
HS Toilet 11 m²
Circulation 25 m²
Main LV Room 29 m²
Shaft 8 m²
Stair 19 m²
Stair / Landing 7 m²
Hot Water Tank 16 m²
Circulation 30 m²
