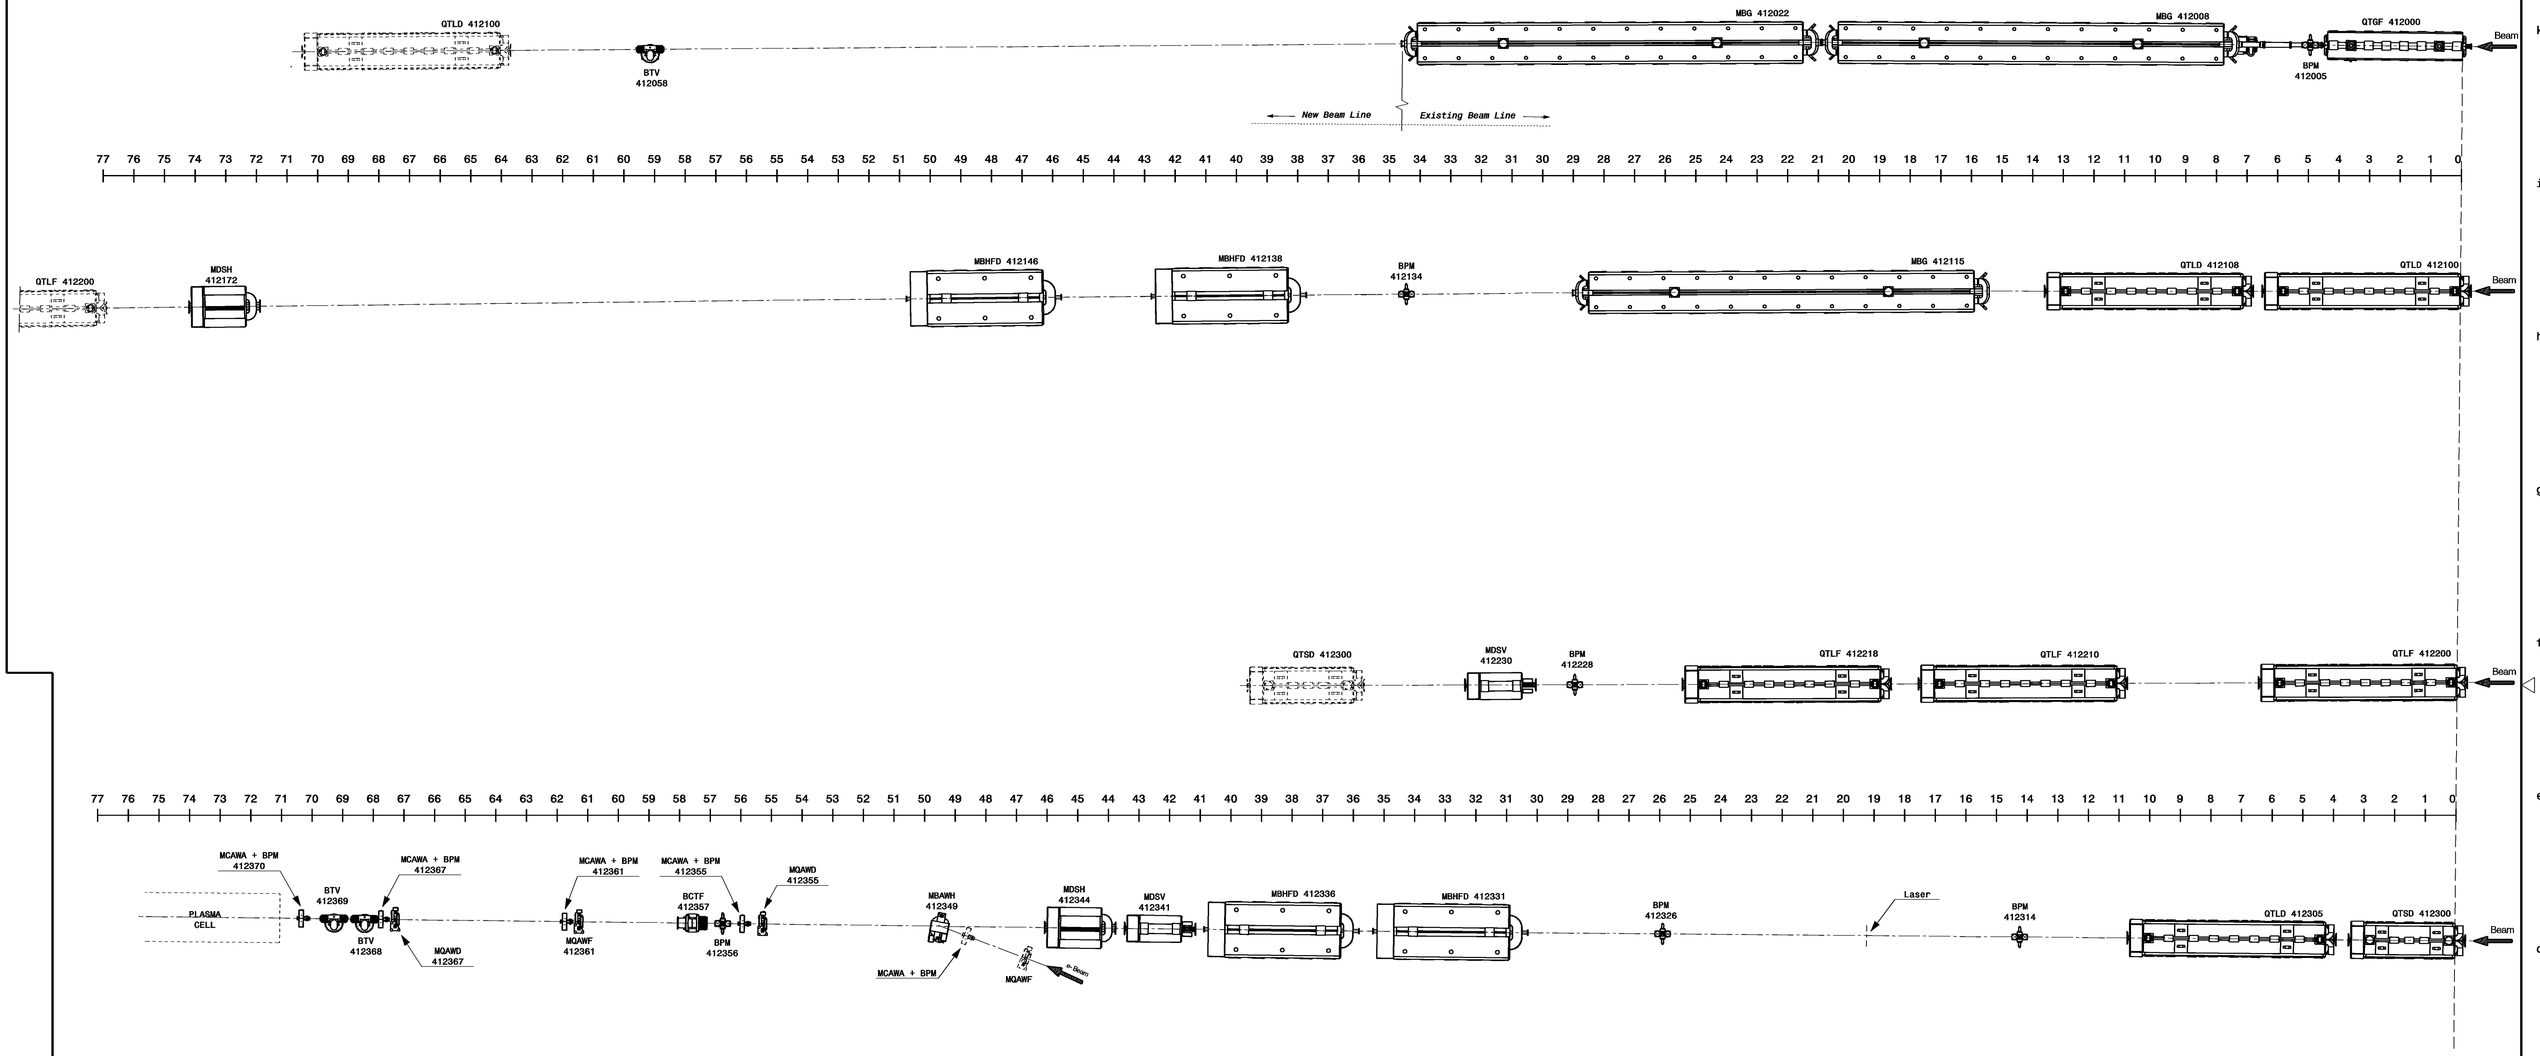

FOR INFORMATION ONLY
2nd Version : 17/09/24

WHERE USED: Not Applicable	[Last checked at 2024-07-24 10:08]		
DESIGNATION: 2403 - Awake - Ligne Proton Travail Pos. Foncf.	DESIGNED: L.GALLEAZZI	FORMAT: A1	
DRAWING DEFINITION: TT41 Proton Beam Line Run2C Ass - Work Drawing	CHECKED / RELEASED / APPROVED	SCALE: 1:50	
EQUIPMENT CODE SPSLAWK: Machine and installation layouts for AWAKE	DESIGNED 2024-07-24		
REFERENCES: Doc No: ST1905219_02	INDEX	LABEL: NOT VALID FOR EXECUTION	QAC: -
SPSLAWK_0042			SHEET: 1/1

NOT VALID FOR EXECUTION
NOT VALID FOR DISCUSSION

ORGANISATION EUROPEENNE POUR LA RECHERCHE NUCLEAIRE
EUROPEAN ORGANIZATION FOR NUCLEAR RESEARCH
GENEVE

Ce dessin ne peut être utilisé à des fins commerciales sans autorisation écrite
This drawing may not be used for commercial purposes without written authorisation

TB v0.0 A1(Landscape)