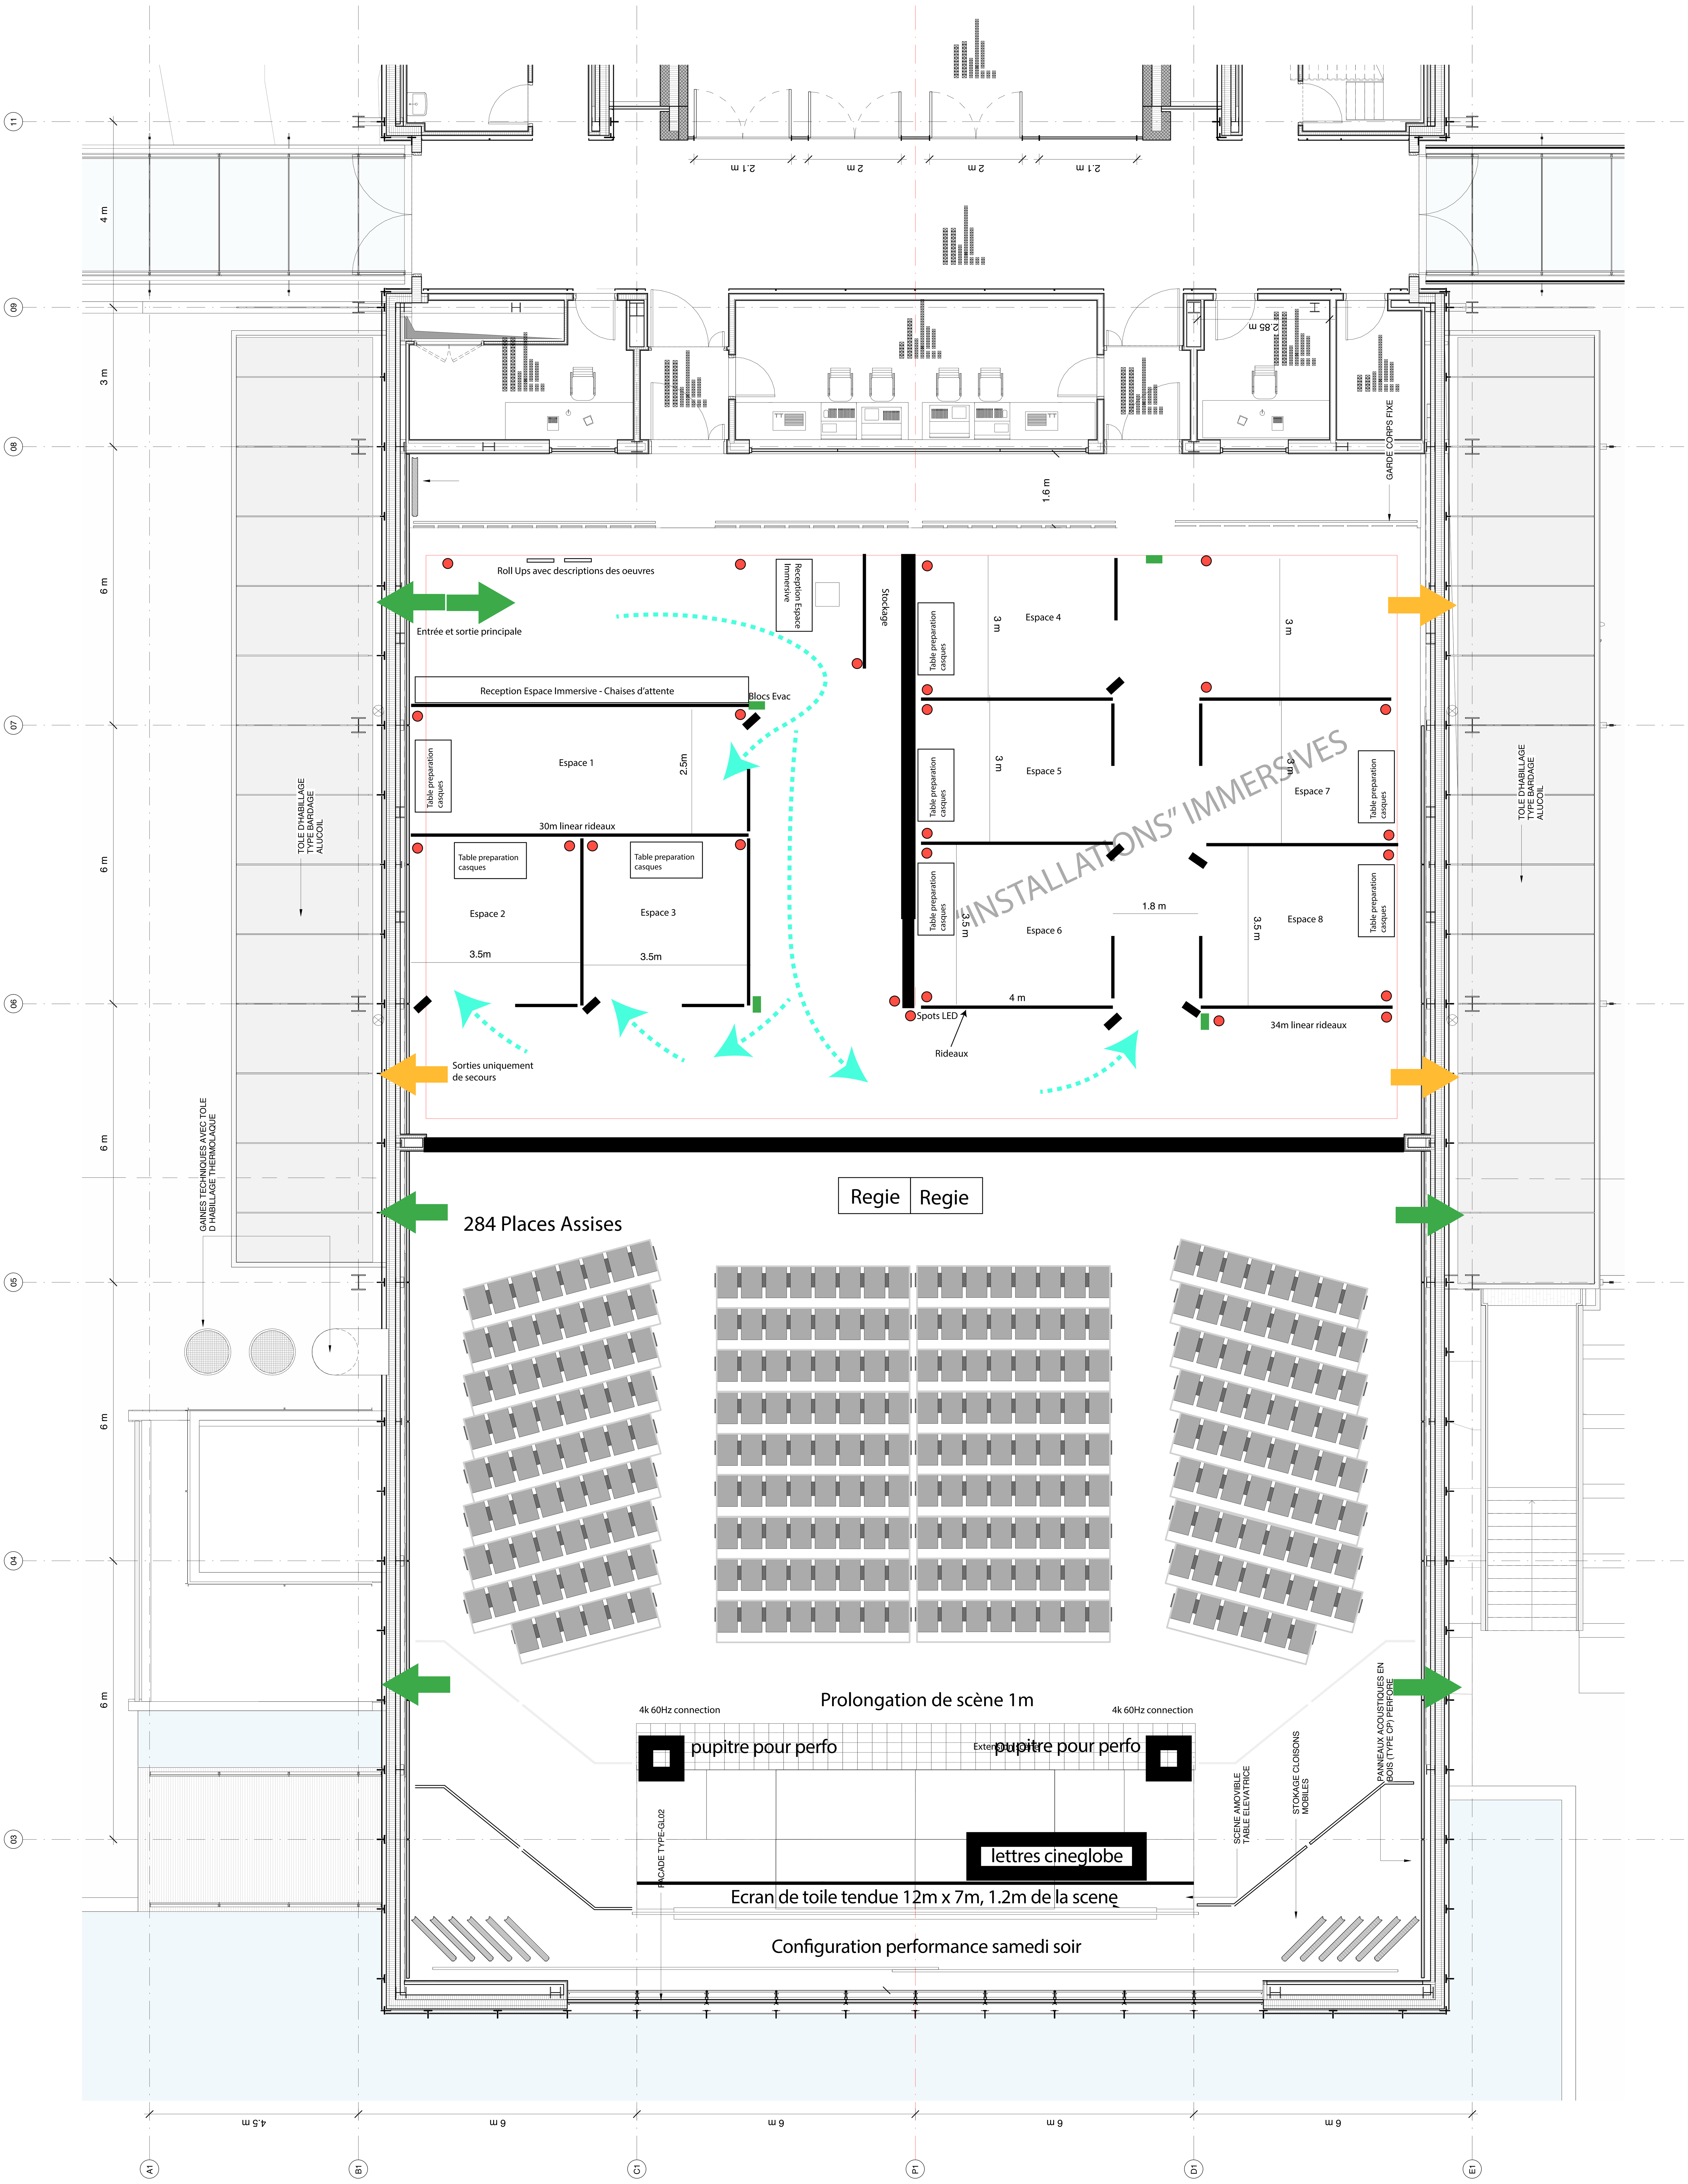

EUROPEAN ORGANIZATION FOR NUCLEAR RESEARCH
European Laboratory for Particle Physics

ARCHITECTS
RPBW Renzo Piano Building Workshop
34, Rue des Archives, 75004 Paris - FRANCE
Tel: +33 1 44 61 4900
email: rpbw@rpbw.com

Brodbeck Roulet AA
12 rue du Pont-Neuf CH, 1227 Carouge - SWITZERLAND
Tel: +41 223 420 094
email: architecture@brodbeck-roulet.com

STRUCTURAL ENGINEERS
ARUP
13 Fitzroy Street, London W1T 4BQ - UK
Tel: +44 20 7636 1531
email: london@arup.com

EDMS
10 chemin des Poteaux B.P. 307, 1213 Petit-Lancy 1 - SWITZERLAND
Tel: +41 22 884 84 84
email: edms@edms.ch

CVC, ELECTRICAL, PLUMBING
SRG
19, Chemin du Champ d'Anier, 1211 Genève 19 - SWITZERLAND
Tel: +41 22 929 12 12
www.srg-engineering.ch/

SUSTENABILITY AND ENERGY CONSULTANT
Transsolar
Curiestrasse 2, 70563 Stuttgart - GERMANY
Tel: +49 89 85602 3006
www.transsolar.com

LANDSCAPE ARCHITECT
Atelier Descombes Rampini
4 rue du Roulet, 1203 Genève - SWITZERLAND
Tel: +41 22 338 02 30
email: courrier@adr-architectes.ch

FACADE CONSULTANT
Eckersley O'Callaghan Ltd
5th Floor, 236 Gray's Inn Road, WC1X 8HB London - UNITED KINGDOM
Tel: +44 20 7354 5402
email: london@eocengineers.com

ACOUSTIC
Müller-BBM
Robert-Koch-Str. 11, 82152 Planegg - GERMANY
Tel: +49 89 85602 147
email: info@mbbm.com

LIGHTING
ARUP
13 Fitzroy Street, London W1T 4BQ - UK
Tel: +44 20 7636 1531
email: london@arup.com

THEATER CONSULTANT
Solus3
26, rue Gambetta, 06140 Vence - FRANCE
Tel: +33 4 93 58 70 51
www.solus3.fr

FIRE SAFETY CONSULTANT
Charpente Concept
Route de St-Julien 288 bis, 1258 Perly - SWITZERLAND
Tel: +41 22 721 10 00
www.charpente-concept.com

KITCHEN CONSULTANT
Lama architecture
Chemin de la vuarpillère 35, 1260 Nyon - SWITZERLAND
Tel: +41 21 825 51 51
email: laure@lama-architecture.ch

MOBILITY TRANSPORT ENGINEER
Trafitec Ingénieurs Conseils SA
Rue des Grand-Portes 2, 1213 Onex - SWITZERLAND
Tel: +41 22 879 68 44
email: info@trafitec.ch

Notes

1. Do not scale drawings. Dimensions govern
2. All dimensions are in centimeters, unless noted otherwise
3. All dimensions shall be verified on site before proceding
4. The author shall be notified in writing of any discrepancies

Number	Description	Date
-		
A		
B	100% phase 2	28/02/2019

DRAFT

Project
CERN: SCIENCE GATEWAY
75% Phase 2

Author
Renzo Piano Building Workshop

Title
Plan Partiel R+1 Grand Auditorium - PAV 01

Date 19/12/2019 | **Scale** 1 : 50 | **Format** A0

Sheet Number ARC.01.10.02.04 | **Revision** B

CERN Codification
---- RPW1 0081 1013 0 B

© Copyright 2019 RPBW, All Rights Reserved