Front view
1:25

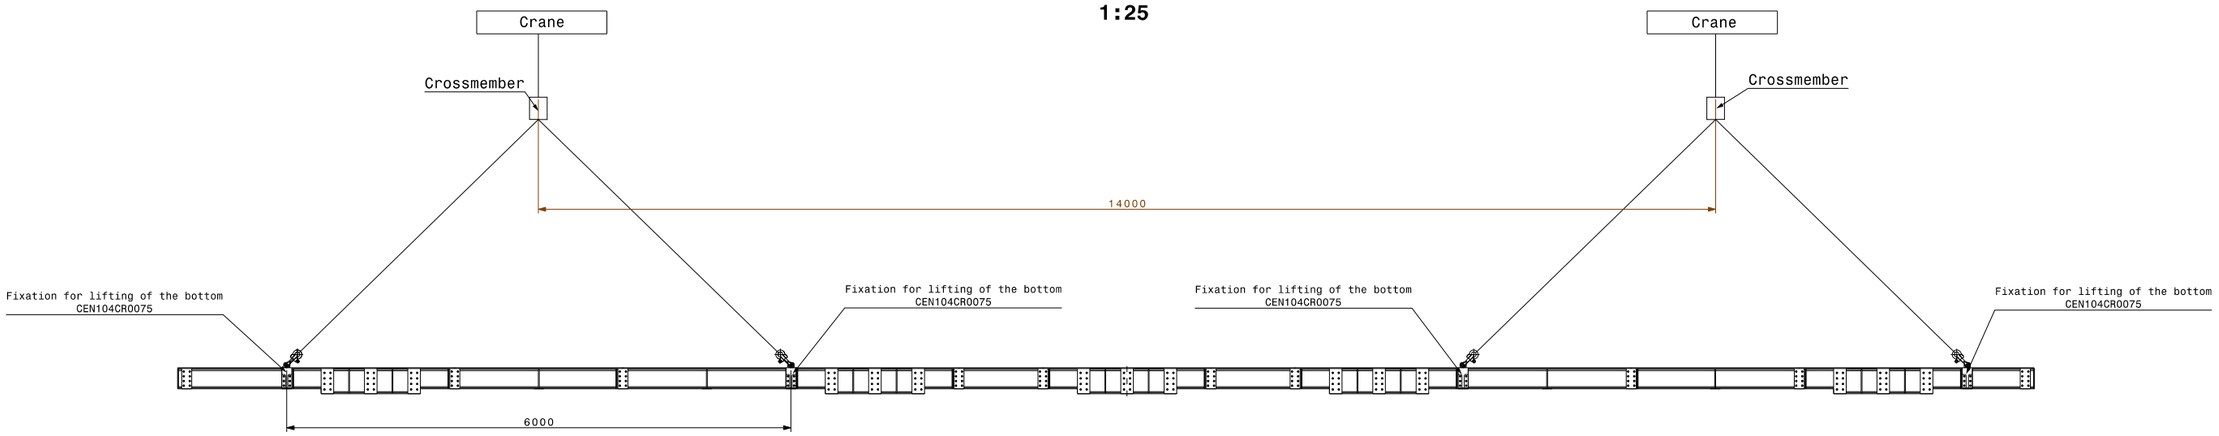

Top view
1:25

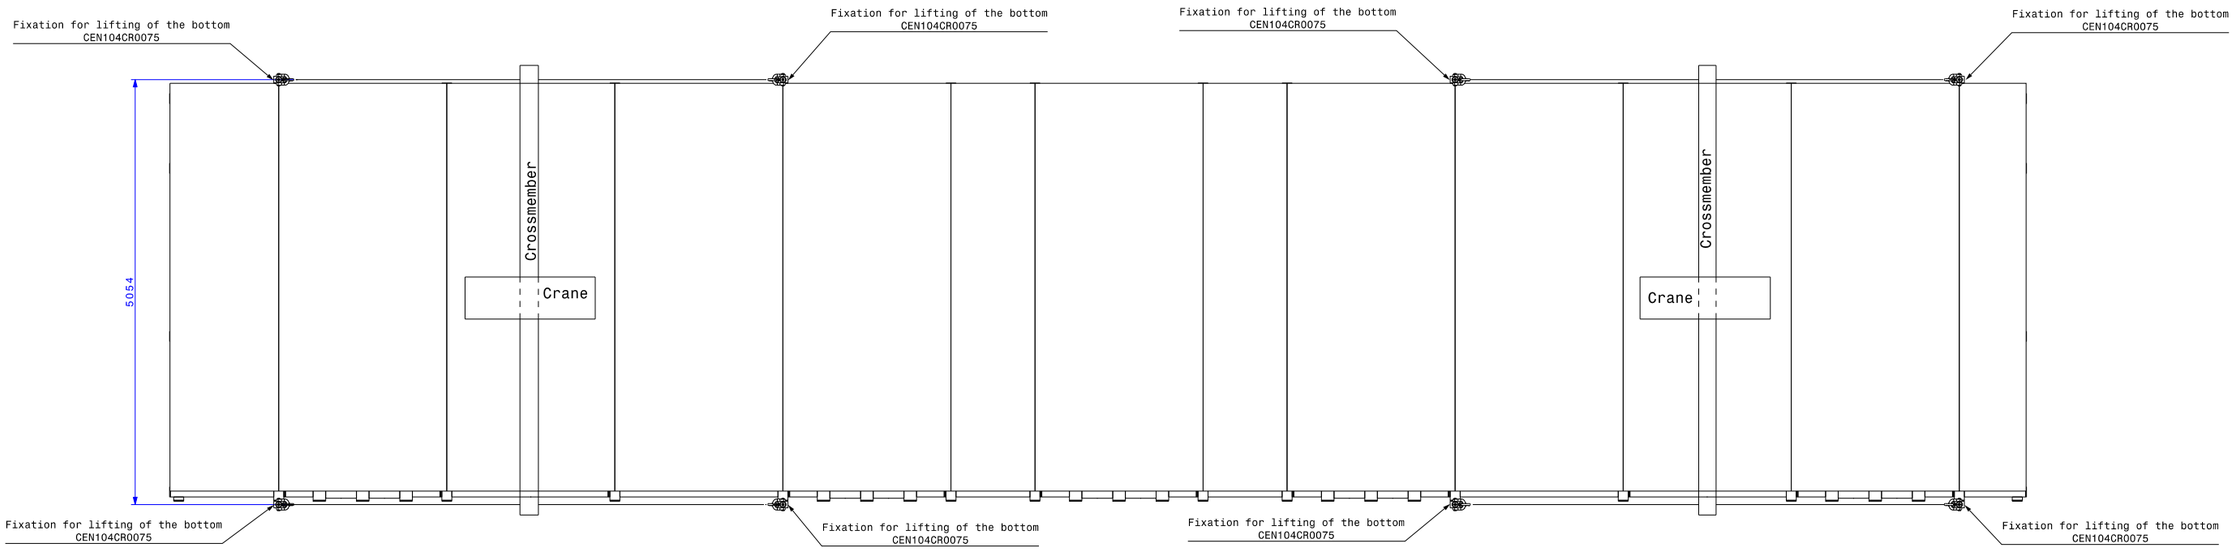

WA104 Cryostat		DRAWN	E. Seletskaya 2017-02-13
BOTTOM 01 LIFTING SCHEME WITH CROSSMEMBER	SCALE 1:1	CONTROLLED	
		RELEASED	
		APPROVED	
ICARUS INSTALLATION		CAD Document Number	ST0829166_02
		REPLACES	
NON VALABLE POUR EXECUTION / NOT VALID FOR EXECUTION	DOC -	CEN104CR0080	SIZE 0 / IND. -

DESSIN, MODELE, TILIMAGES
DRAWING, MODEL, TILIMAGES
CHARGEMENT, MODELE, TILIMAGES
LOADING, MODEL, TILIMAGES
PALAISTON
MANUFACTURE AUTHORISATION
EUROPEAN NUCLEAR SOCIETY
NUCLEAR PRESSURE EQUIPMENT
CE
A PRIORI DE DIRECTIVE 97/23/CE 2 DES TDS CONFORMANT AUX DEFINITIONS
TDS DEVRONT ÊTRE ÉTABLIS PAR LE SOUS-TRAITANT AVANT LA MISE EN FABRICATION