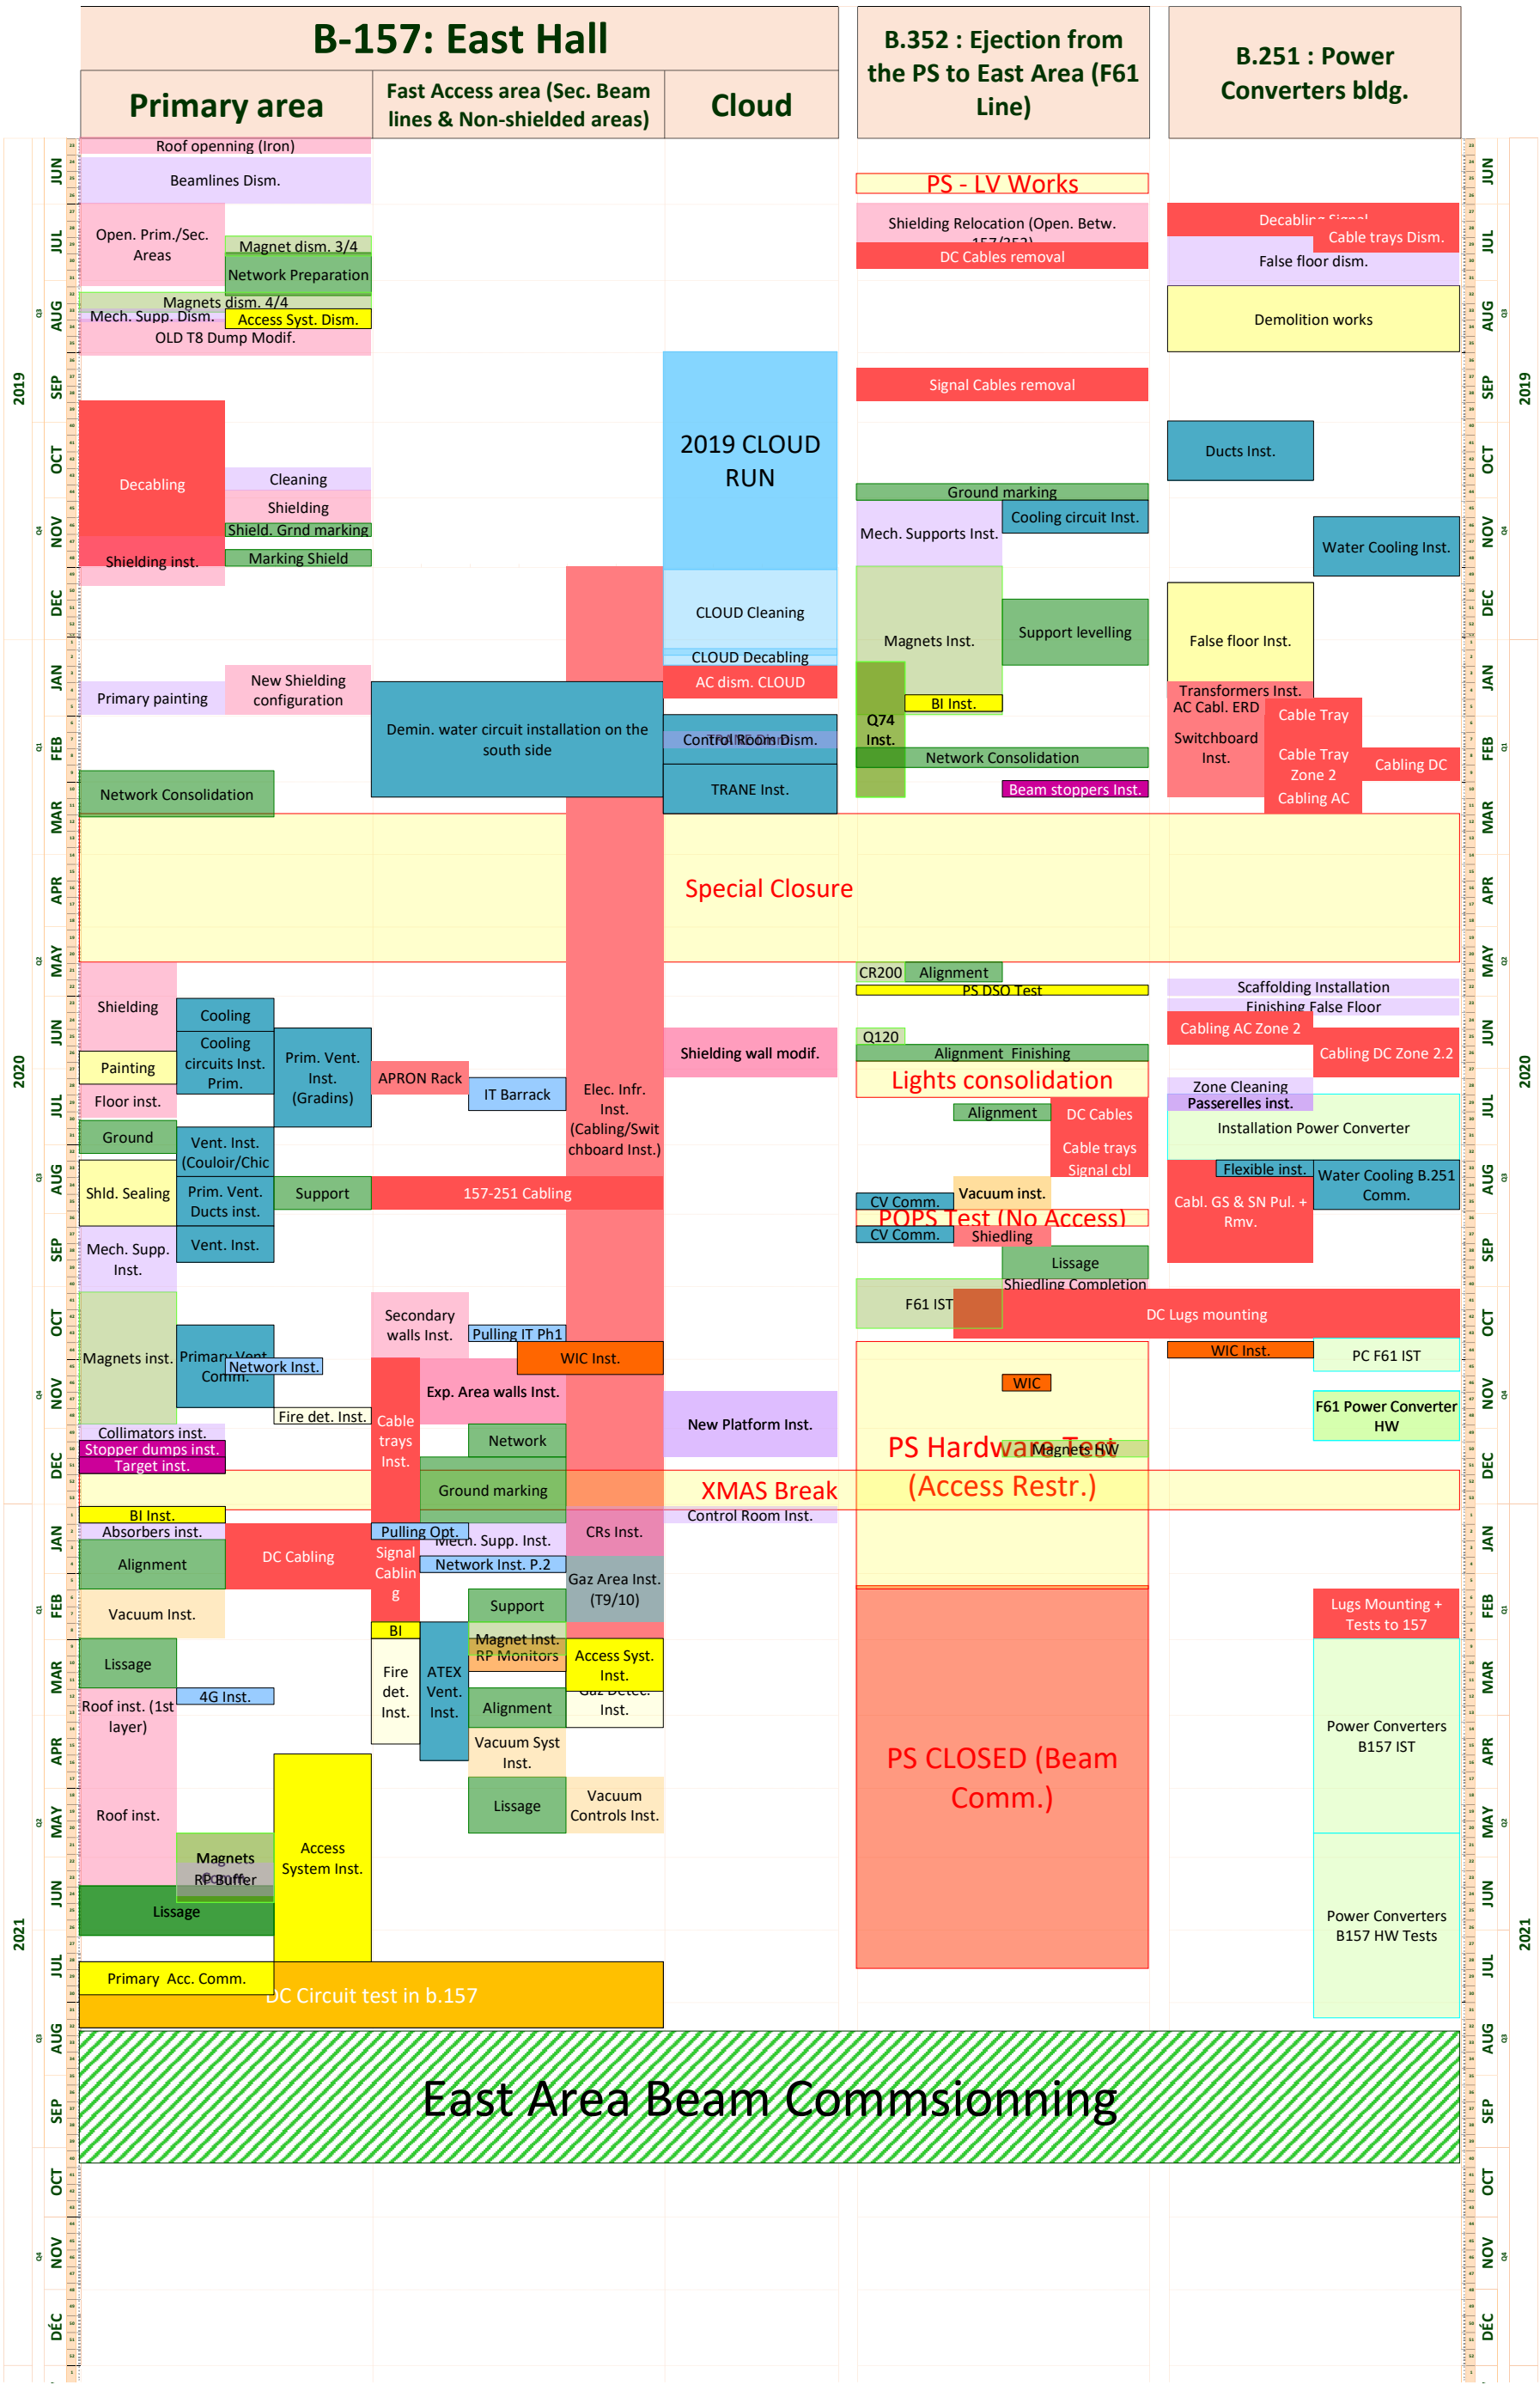
B-157: East Hall
Primary area
Fast Access area (Sec. Beam lines & Non-shielded areas)
Cloud
B.352 : Ejection from the PS to East Area (F61 Line)
B.251 : Power Converters bldg.
2019
2020
2021
JUN
JUL
AUG
SEP
OCT
NOV
DEC
JAN
FEB
MAR
APR
MAY
DÉC
Roof openning (Iron)
Beamlines Dism.
Open. Prim./Sec. Areas
Magnet dism. 3/4
Network Preparation
Magnets dism. 4/4
Mech. Supp. Dism.
Access Syst. Dism.
OLD T8 Dump Modif.
Decabling
Cleaning
Shielding
Shield. Grnd marking
Shielding inst.
Marking Shield
Primary painting
New Shielding configuration
Network Consolidation
Demin. water circuit installation on the south side
2019 CLOUD RUN
CLOUD Cleaning
CLOUD Decabling
AC dism. CLOUD
Control Room Dism.
TRANE Inst.
Special Closure
PS - LV Works
Shielding Relocation (Open. Betw.
DC Cables removal
Signal Cables removal
Ground marking
Mech. Supports Inst.
Cooling circuit Inst.
Magnets Inst.
Support levelling
BI Inst.
Q74 Inst.
Network Consolidation
Beam stoppers Inst.
Decabling Signal
Cable trays Dism.
False floor dism.
Demolition works
Ducts Inst.
Water Cooling Inst.
False floor Inst.
Transformers Inst.
AC Cabl. ERD
Switchboard Inst.
Cable Tray
Cable Tray Zone 2
Cabling AC
Cabling DC
Shielding
Cooling
Cooling circuits Inst. Prim.
Prim. Vent. Inst. (Gradins)
Painting
Floor inst.
Ground
Vent. Inst. (Couloir/Chic
Shld. Sealing
Prim. Vent. Ducts inst.
Support
Mech. Supp. Inst.
Vent. Inst.
APRON Rack
IT Barrack
157-251 Cabling
Elec. Infr. Inst. (Cabling/Switchboard Inst.)
Shielding wall modif.
CR200
Alignment
PS DSO Test
Q120
Alignment Finishing
Lights consolidation
Alignment
DC Cables
Cable trays
Signal cbl
CV Comm.
Vacuum inst.
POPS Test (No Access)
CV Comm.
Shiedling
Lissage
Shiedling Completion
F61 IST
DC Lugs mounting
Scaffolding Installation
Finishing False Floor
Cabling AC Zone 2
Cabling DC Zone 2.2
Zone Cleaning
Passerelles inst.
Installation Power Converter
Flexible inst.
Cabl. GS & SN Pul. + Rmv.
Water Cooling B.251 Comm.
WIC Inst.
PC F61 IST
F61 Power Converter HW
Magnets inst.
Primary Vent. Comm.
Network Inst.
Fire det. Inst.
Secondary walls Inst.
Pulling IT Ph1
WIC Inst.
Exp. Area walls Inst.
Cable trays Inst.
Network
New Platform Inst.
WIC
PS Hardware Test (Access Restr.)
Magnets HW
Collimators inst.
Stopper dumps inst.
Target inst.
Ground marking
XMAS Break
Control Room Inst.
BI Inst.
Absorbers inst.
Alignment
DC Cabling
Pulling Opt.
Signal Cabling
Mech. Supp. Inst.
Network Inst. P.2
CRs Inst.
Gaz Area Inst. (T9/10)
Vacuum Inst.
Support
BI
Magnet Inst.
RP Monitors
Lissage
Fire det. Inst.
ATEX Vent. Inst.
Access Syst. Inst.
Alignment
Gaz Detec. Inst.
4G Inst.
Roof inst. (1st layer)
Vacuum Syst Inst.
Lissage
Vacuum Controls Inst.
PS CLOSED (Beam Comm.)
Lugs Mounting + Tests to 157
Power Converters B157 IST
Power Converters B157 HW Tests
Roof inst.
Magnets
RP Buffer
Access System Inst.
Lissage
Primary Acc. Comm.
DC Circuit test in b.157
East Area Beam Commsionning